PRODUCED ON C.A.D. | DO NOT SCALE | IF IN DOUBT ASK | GENERAL TOLERANCE : ± 0.5mm

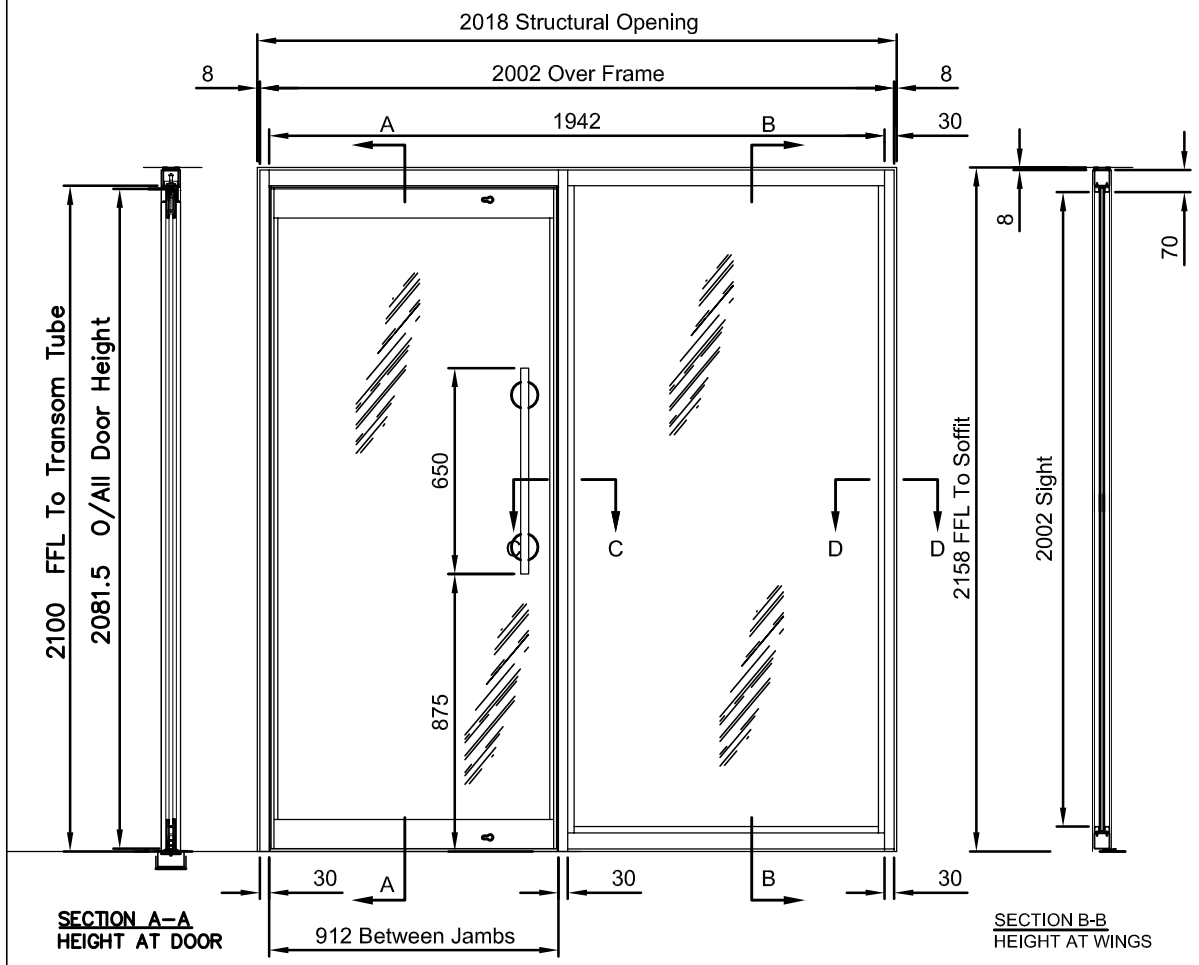


SECTION A–A
HEIGHT AT DOOR

SECTION B-B
HEIGHT AT WINGS

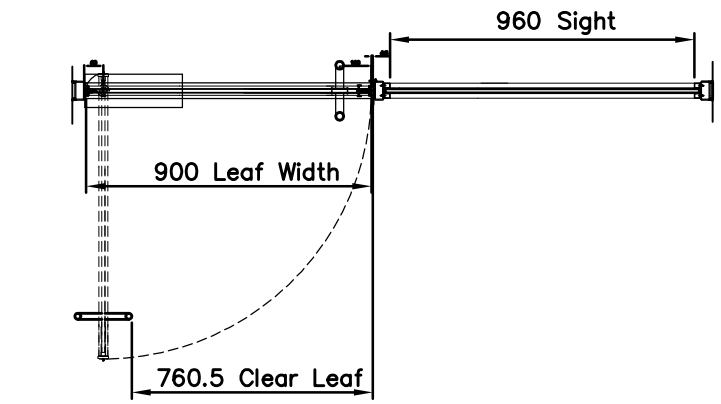


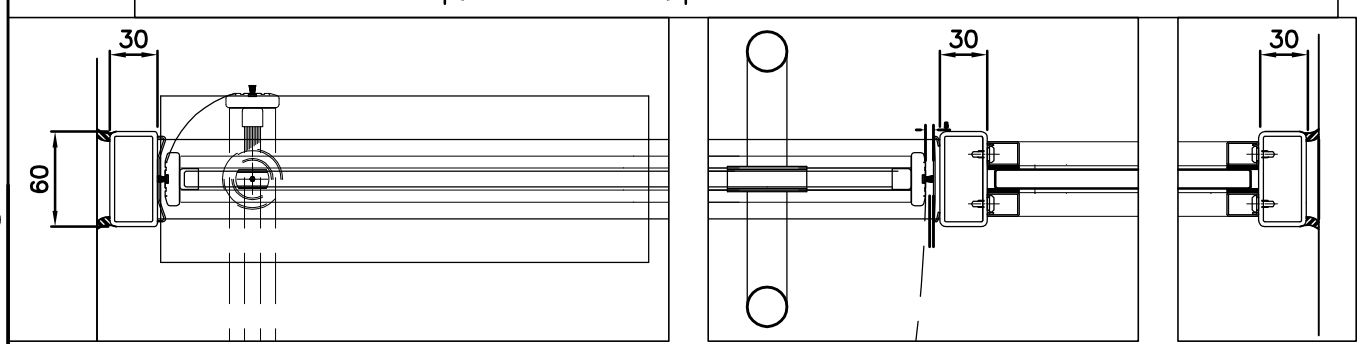


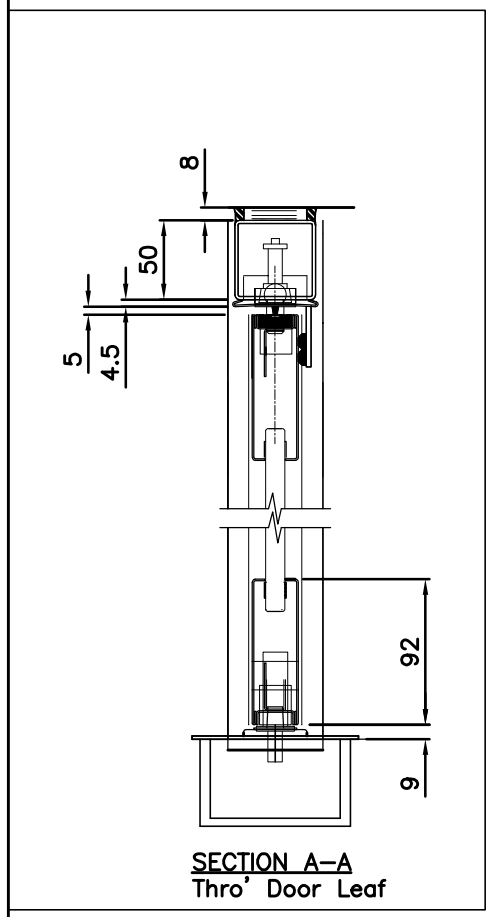


SECTION A–A
Thro' Door Leaf

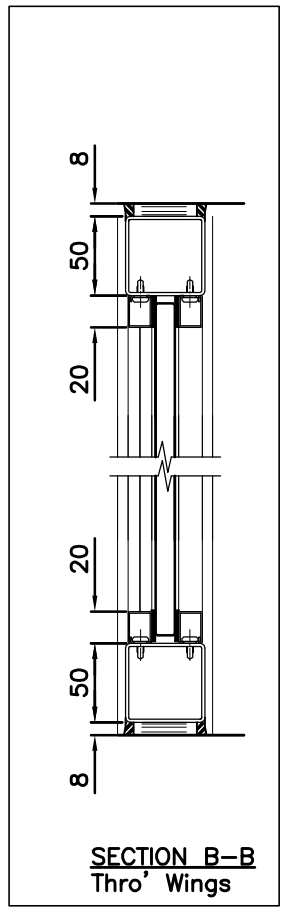


SECTION B–B
Thro' Wings

## GENERAL CONSTRUCTION INFORMATION

| | | | |
|---|---|---|---|
| Door No | | Std Arg No | XX |
| Prod Code | AFL-XX | Rating | 30/0,60/0 |
| Type | FL DOOR UNIT | | |
| Location | | | |

| GENERAL INFORMATION | |
|---|---|
| | The Screen will be manufactured from our ST60 system tested to comply with BS 476 parts 20-23 1987 for 60min integrity. The screen frame comprises of mild steel box sections with 2mm walls (unless stated otherwise) with clip on beads to glazed side wings.The frame is spigot fixed. |
| | LEAF DETAILS |
| Handing | 1 No. left hand, 1 No right hand |
| Material | bright polish/satin stainless steel / PPC |
| Glass | 10mm or 12 mm Pyran |
| Construction | Doors manufactured using our Fyrespan FL system, comprising of top and bottom rail, for 30/60 minutes intregrity only. |
| | FRAME DETAILS |
| Frame Type | manufactured from our ST60 system |
| Material | bright polish/satin stainless steel / PPC |
| Fixings | varies on condition |
| Seal | |
| Threshold | designed if reqeusted and as required |
| Construction | Constructed from 50 x50 and 60 x 30 tubes, mechanically fixed with our standard spigot system. |

HARDWARE DETAILS (per door leaf)

| Ref No | Description | Qty |
|---|---|---|
| | Dorma BTS 75V or BTS 80 floor springs | 1 |
| | Dorma hold open floor springs (optional) | |
| | | |
| | Back to back pull handles. | 1 |
| | design, finish and dimensions variable | |
| | | |
| | locking options: | |
| as shown | wilka dealock with euro profile double cylinder | 2 |
| | concealed maglock | |
| | surface mounted maglock. (double or single) | |
| | abloy electro magnetic transom mounted locks | |

| | |
|---|---|
| Paint Finish | standard RAL (metallic available upon request) |
| Accent Serial No. - | --- |

| | |
|---|---|
| Customer | X |
| Project | X |
| Title | GA.AFL 04:1 No. single door and glazed side screen |

| Name | Description | Rev | Drawn By | Date |
|---|---|---|---|---|
| | | | M.C | 18.12.08 |
| | | | Checked By | Date |
| | As first drawn | A | Scale 1 : 20 | Sheet 1 of 1 |

AccentHansen Limited
Greengate Industrial Park
Greengate
Middleton
Manchester M24 1SW
Tel: 0161-284 4100
Fax: 0161-655 3119
email: operations@accenthansen.co.uk
hansen steel door specialists

Drawing No: AFL-03 datasheet
Issue: A

A3