PRODUCED ON C.A.D.	DO NOT SCALE	IF IN DOUBT ASK	GENERAL TOLERANCE : ± 0.5mm

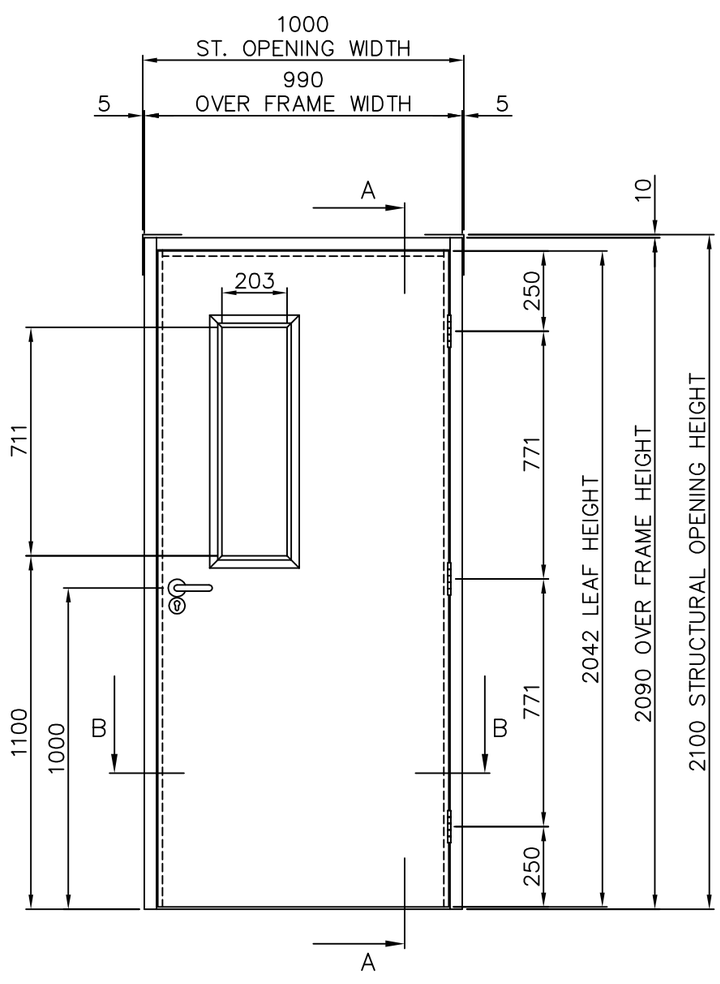

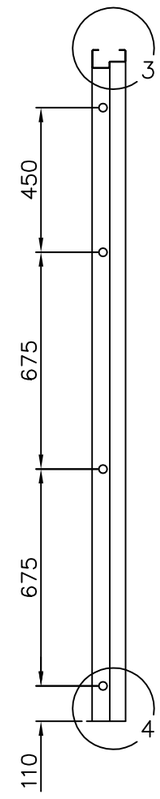

SECTION 'A–A'

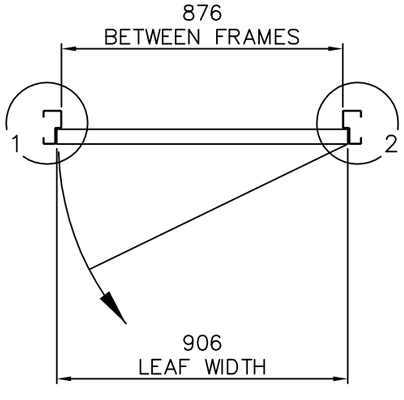

SECTION 'B–B'

(1)

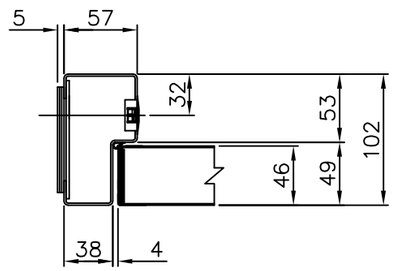

(2)

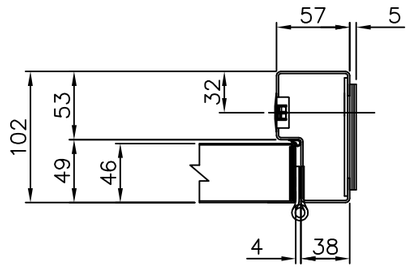

(3)

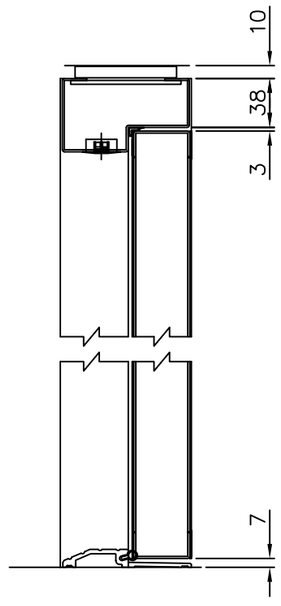

(4)

GENERAL CONSTRUCTION INFORMATION

Door No.	SEE BELOW	Std Arr No.	5
Prod Code	MS1	Rating	N/A
Type	MULTISHIELD OUTWARD OPENING		
Location	EXTERNAL		
Leaf	R.H.ACTIVE		
Material	1.2mm THICK ZINTEC		
Infill	PAPER HONEYCOMB		
Hinges	1.5 PAIRS ACCENT PLAIN HINGES		
	IRONMONGERY DETAILS		
	ALL IRONMONGERY TO BE CONFIRMED		
	LEVER AND CYLINDER SHOWN		
Frame	SINGLE REBATE		
Assy Method	BOLTED CONSTRUCTION		
Material	1.6mm THICK ZINTEC		
Fixings	TO BE CONFIRMED		
Grommets	BLACK PLASTIC FRAME GROMMETS		
Substrate	TO BE CONFIRMED		
Rebate Seals	TUBULAR RUBBER COMPRESSION		

NOTE

AS PART OF THE APPROVAL PROCESS WOULD THE RECIPIENT OF THIS DRAWING CHECK THAT THE FRAME FIXING CENTRES INDICATED WILL NOT CO-INCIDE WITH ANY MORTAR JOINT OR BE WITHIN 50mm FROM THE EDGE OF THE SUBSTRATE

Vision Panel	203 WIDE x 711 HIGH CLEAR VISION
Type	SINGLE GLAZED VISION PANEL
Glass	TO BE CONFIRMED
Finish	POWDER COATED AS DOOR LEAF
Finish	POLYESTER POWDER COATED
	BS OR RAL COLOUR REFERENCE

FOR OFFICE USE ONLY

		AS DRAWN
ACCENT REF. No.	CUST REF. No.	HANDING

Date	Name	Remarks	Issue
		AS FIRST DRAWN	A

AccentHansen
Greengate Ind Park
Greengate, Middleton
Manchester M24 1SW

TEL: 0161–284 4100
FAX: 0161–655 3119

Steel Door Specialists

Customer

Title: G.A. T.T. MULTISHIELD DOOR R.H.ACTIVE SINGLE

Drawn		Date		3rd Angle Projection
Checked		Date		

Drawing No.

Scale: NTS

Issue: A

A3